METRIC

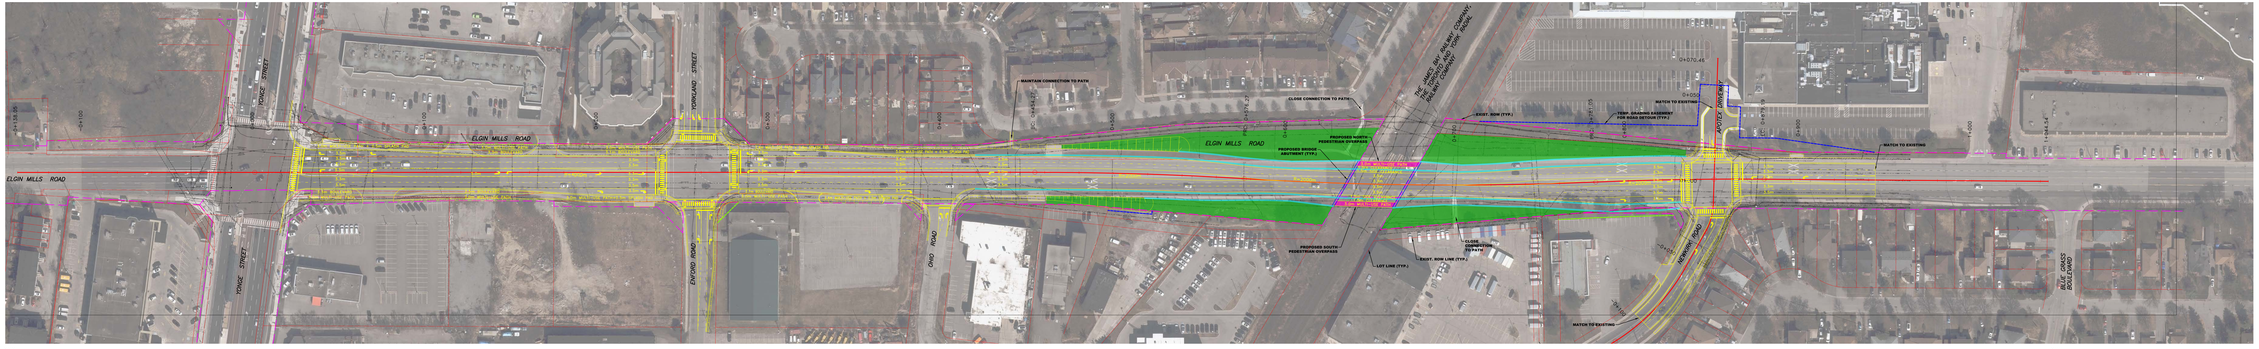

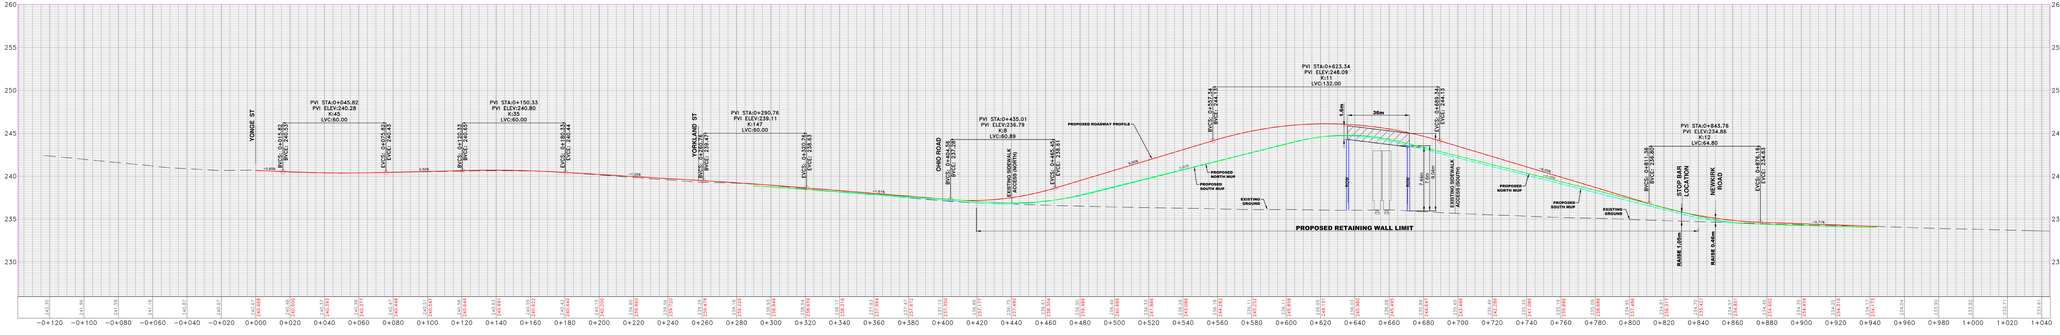

RECOMMENDED DESIGN

LEGEND

- EXISTING ROAD PROFILE
- EXISTING LOT LINES
- EXISTING REGIONAL ROAD ALLOWANCE
- CL PROPOSED ALIGNMENT/PROPOSED PROFILE
- TEMPORARY GRADING EASEMENT
- PROPOSED REGIONAL ROAD ALLOWANCE
- PROPOSED RETAINING WALL/STRUCTURE
- GRADING LIMIT (FILL)
- GRADING LIMIT (CUT)
- FUTURE PLANTING AREA

NO.	BY	DATE	REVISIONS	CHECKED
1	F.H.	2024/02/01	DRAFT FOR DISCUSSION	J.S.

York Region Transportation Services

HDR

ELGIN MILLS ROAD GRADE SEPARATION

ENVIRONMENTAL ASSESSMENT

PLAN AND PROFILE

SURVEYED BY:	TNAM	DATE:	JANUARY 9, 2022	SCALE	SHEET NO.
DRAWN BY:	F.H.	CHECKED BY:	F.C.		
DESIGNED BY:	F.H.	CHECKED BY:	J.S.		1/1
SCALE	AS NOTED	DATE:	FEBRUARY 5, 2024		